THIS DRAWING IS UNPUBLISHED. RELEASED FOR PUBLICATION , .
© COPYRIGHT 2009 By – ALL RIGHTS RESERVED.

LOC	DIST
A1	

REVISIONS

P	LTR	DESCRIPTION	DATE	DWN	APVD
	Z	Tolerence Value Change for L	6JAN12	MHM	RP

GEGENSTECKER/KONTAKT: [X] 826 629 [X] 167 301-4
MATED WITH:

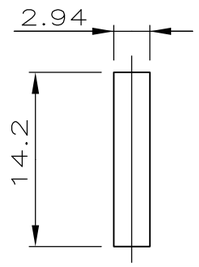

EINREIHIG

POLZ.	L±0.8	BESTELL-NR.	
–	–	–	
2	5.08	925 366 -2	
3	7.62	-3	
4	10.16	-4	
5	12.70	-5	
6	15.24	-6	
7	17.78	-7	
8	20.32	-8	
9	22.86	~~-9~~	OBSOLETE
10	25.40	1- -0	
11	27.94	~~1-~~ ~~-1~~	OBSOLETE
12	30.48	1- -2	
13	33.02	~~1-~~ ~~-3~~	OBSOLETE
14	35.56	1- -4	
15	38.10	1- -5	
16	40.64	1- -6	
17	43.18	1- -7	
18	45.72	1- -8	
19	48.26	1- -9	
20	50.80	~~2-~~ ~~-0~~	OBSOLETE
21	53.34	~~2-~~ ~~-1~~	OBSOLETE /1
22	55.88	~~2-~~ ~~-2~~	OBSOLETE
23	58.42	~~2-~~ ~~-3~~	OBSOLETE /1
24	60.96	~~2-~~ ~~-4~~	
25	63.50	2- -5	
26	66.04	~~2-~~ ~~-6~~	OBSOLETE /1
27	68.58	~~2-~~ ~~-7~~	
28	71.12	~~2-~~ ~~-8~~	
29	73.66	~~2-~~ ~~-9~~	
30	76.20	~~3-~~ ~~-0~~	
31	78.74	~~3-~~ ~~-1~~	
32	81.28	~~3-~~ ~~-2~~	OBSOLETE
33	83.82	~~3-~~ ~~-3~~	OBSOLETE /1
34	86.36	~~3-~~ ~~-4~~	
35	88.90	~~3-~~ ~~-5~~	
36	91.44	~~3-~~ ~~-6~~	OBSOLETE
37	93.98	3- -7	
38	96.52	3- -8	
39	99.06	~~3-~~ ~~-9~~	OBSOLETE /1
40	101.60	~~4-~~ ~~-0~~	
41	104.14	~~4-~~ ~~-1~~	
42	106.68	~~4-~~ ~~-2~~	
43	109.22	~~4-~~ ~~-3~~	
44	111.76	~~4-~~ ~~-4~~	
45	114.30	~~4-~~ ~~-5~~	
46	116.84	~~4-~~ ~~-6~~	
47	119.38	~~4-~~ ~~-7~~	
48	121.92	~~4-~~ ~~-8~~	
49	124.46	~~4-~~ ~~-9~~	
50	127.00	5- 925 366 -0	

/1 OBSOLETE PARTS: OBSOLETE CIS STREAMLINING PER D.RENAUD/D.SINISI

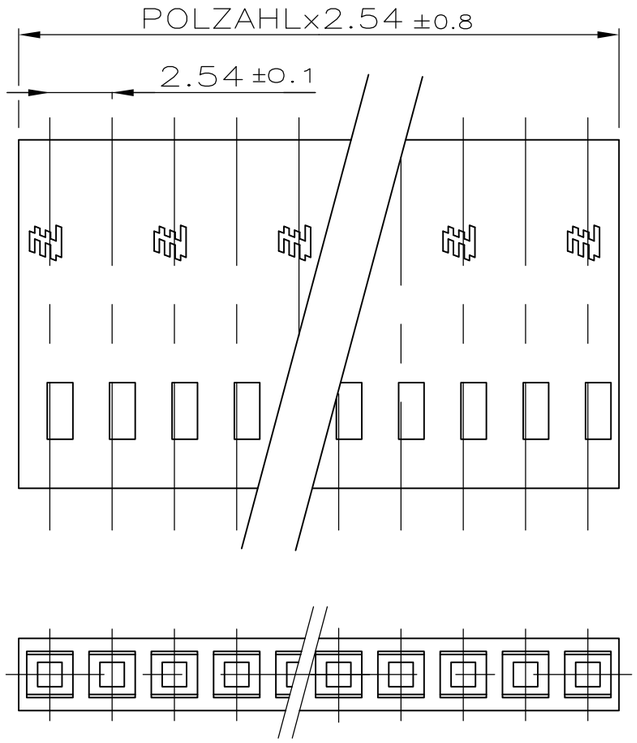

Drawing valid from CW 32/95
ZEICHNUNG GÜLTIG AB KW 32/95

THIS DRAWING IS A CONTROLLED DOCUMENT.

DIMENSIONS: mm

TOLERANCES UNLESS OTHERWISE SPECIFIED:
0 PLC ± 0.2
1 PLC ± 0.2
2 PLC ± 0.2
3 PLC ± 0.2
4 PLC ± 0.2
ANGLES ± –

MATERIAL: Polyamid
FINISH: Green RAL 6011

DWN DAHLHEIMER 05.12.75
CHK KREPP
APVD
PRODUCT SPEC —
APPLICATION SPEC —
WEIGHT —

CUSTOMER DRAWING

TE Connectivity

NAME
AMPMODU IV GEHAUESE, EINREIHIG
Housing, single row

SIZE	CAGE CODE	DRAWING NO	RESTRICTED TO
A3	00779	C-925366	—

SCALE	SHEET	REV
4:1	1 OF 1	Z