THIS DRAWING IS UNPUBLISHED. RELEASED FOR PUBLICATION , , – –
© COPYRIGHT – By – ALL RIGHTS RESERVED.

LOC	DIST
ES	00

REVISIONS

P	LTR	DESCRIPTION	DATE	DWN	APVD
	J	REVISED PER ECO-15-003999	13MAR15	D.S	F.Y
	K	REVISED PER ECO-19-007187	13MAY19	D.S	H.L

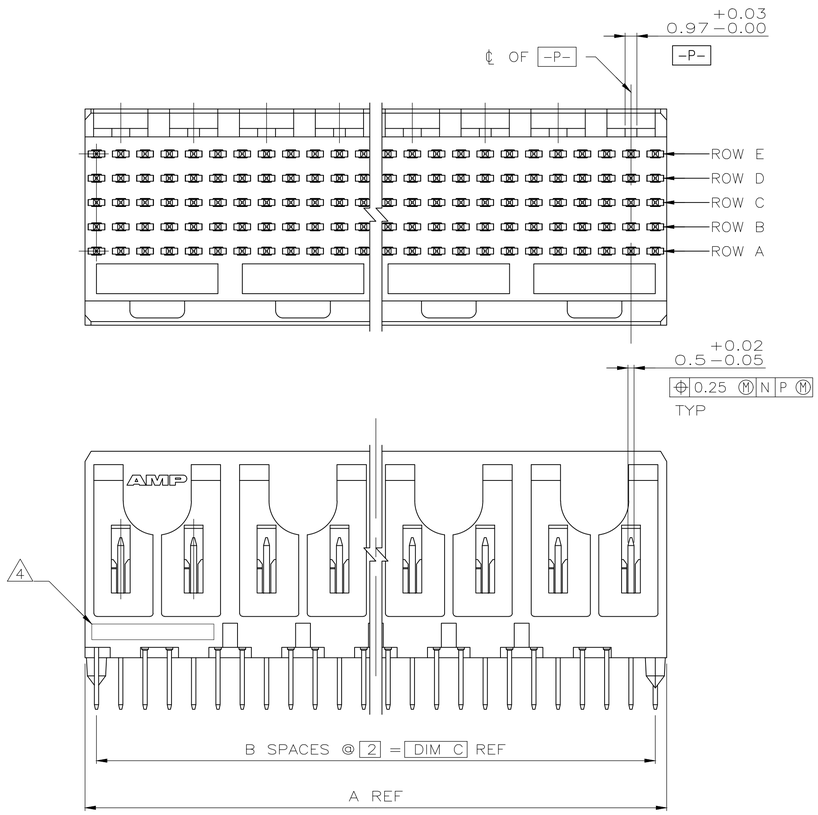

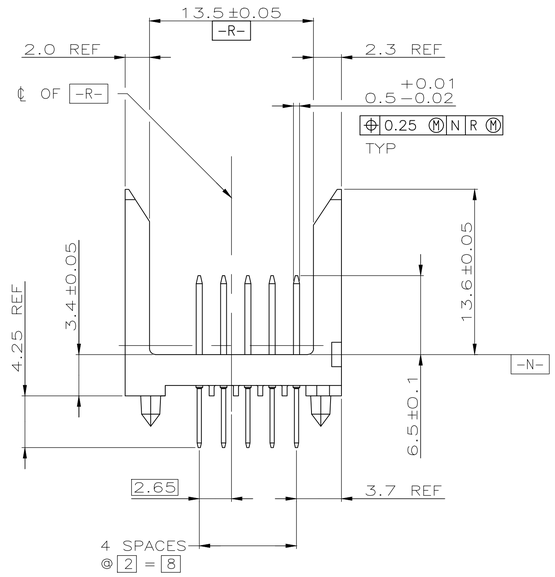

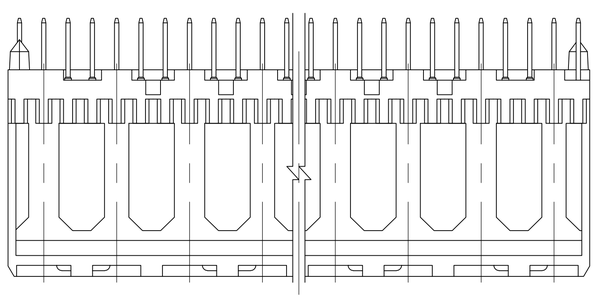

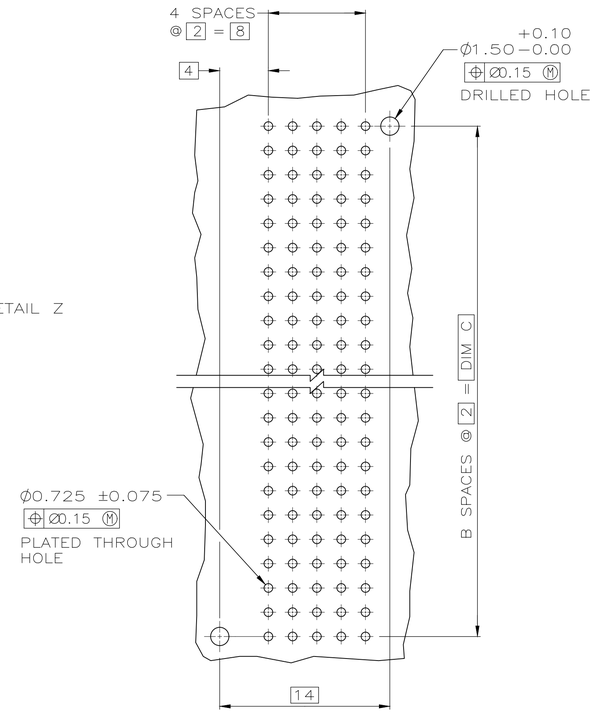

RECOMMENDED CIRCUIT PATTERN
(COMPONENT SIDE)

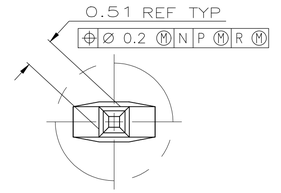

DETAIL Z
SCALE 20:1

1. HOUSING MATERIAL: LIQUID CRYSTAL POLYMER
   COLOR: NATURAL.
2. CONTACT MATERIAL: PHOSPHOR BRONZE
3. CONTACT FINISH:
   UNDERPLATE (ENTIRE CONTACT):
   0.00127 MIN NICKEL.
   ON MATING SURFACES:
   CONFORMS TO ALL TESTING SPECIFIED FOR TELCORDIA UNCONTROLLED ENVIRONMENT.
   ON LEADS
   0.00381 MIN TIN-LEAD OVER UNDERPLATE.
   LUBRICATION (ENTIRE CONTACT):
   SURFACE CONDITIONER PER AMP SPEC 112-1002 AFTER PLATING.
4. PART MARKING LOCATED APPROXIMATELY AS SHOWN.
5. OBSOLETE PARTS: OBSOLETE CIS STREAMLINING PER D.RENAUD/D.SINISI

	C	B	A	FINISH	NO OF SIGNAL POSN	PART NUMBER
5 OBSOLETE	130	65	131.88	3	330	~~1-223000-1~~
OBSOLETE	118	59	119.88	3	300	1-223000-0
5 OBSOLETE	106	53	107.88	3	270	~~223000-9~~
5 SUPERSEDED BY 5223000-8	94	47	95.88	3	240	~~223000-8~~
5 OBSOLETE	82	41	83.88	3	210	~~223000-7~~
SUPERSEDED	70	35	71.88	3	180	223000-6
	58	29	59.88	3	150	223000-5
OBSOLETE	46	23	47.88	3	120	223000-4
	34	17	35.88	3	90	223000-3
OBSOLETE	22	11	23.88	3	60	~~223000-2~~
	10	5	11.88	3	30	223000-1

THIS DRAWING IS A CONTROLLED DOCUMENT.

DIMENSIONS: mm

TOLERANCES UNLESS OTHERWISE SPECIFIED:
0 PLC ± –
1 PLC ± –
2 PLC ± 0.13
3 PLC ± –
4 PLC ± –
ANGLES ± –

MATERIAL 1 2
FINISH 3

DWN R. BUCHHEISTER 10/JAN/96
CHK D. BAECHTLE 11/JAN/96
APVD D. SINISI 11/JAN/96
PRODUCT SPEC –
APPLICATION SPEC –
WEIGHT –

TE Connectivity

NAME ASSEMBLY, PIN, SIGNAL, VERTICAL, Z-PACK 2mm FB, 5 ROW, SOLDER LEAD –

SIZE A1 | CAGE CODE 00779 | DRAWING NO C-223000 | RESTRICTED TO –

CUSTOMER DRAWING | SCALE 4:1 | SHEET 1 OF 1 | REV K